PRODUCED BY AN AUTODESK EDUCATIONAL PRODUCT

PERFIL TRANSVERSAL

PROJETO PARA RECAPEAMENTO ASFÁLTICO

CAPA DE ROLAMENTO EM CBUQ

CAPA ASFÁLTICA EM CBUQ (espessura 3,00 cm)

BINDER - REGULARIZAÇÃO

PINTURA DE LIGAÇÃO COM RR-2C

PAVIMENTAÇÃO EXISTENTE

DETALHES DO SARJETÃO

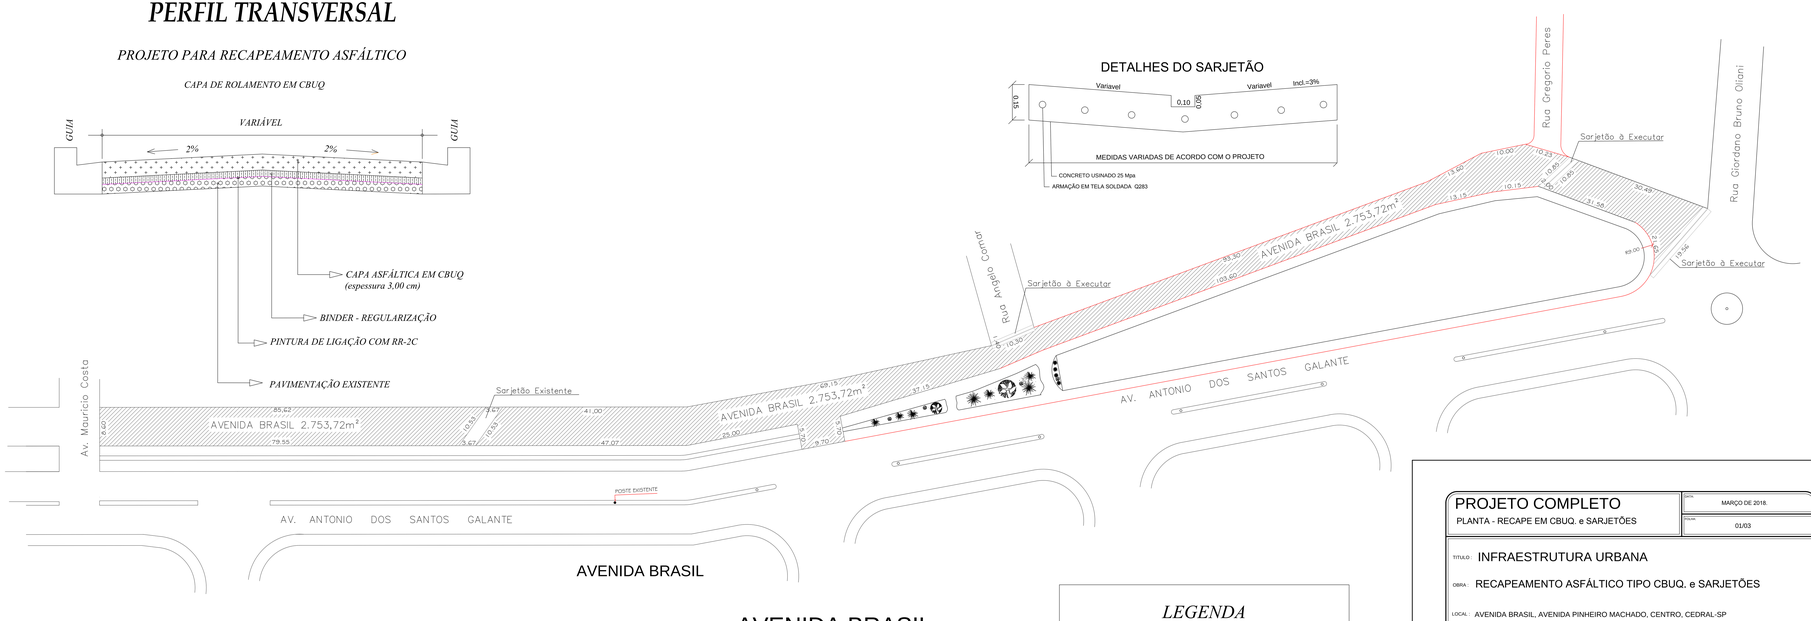

AVENIDA BRASIL

LEGENDA

RECAPES EM CBUQ.

DETALHES DOS SARJETÕES DA AVENIDA BRASIL

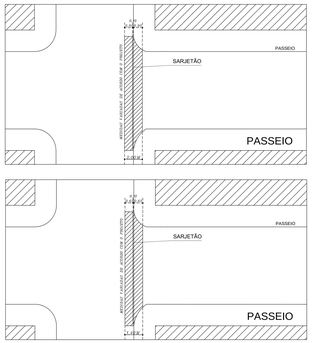

AVENIDA PINHEIRO MACHADO

PROJETO COMPLETO PLANTA - RECAPE EM CBUQ. e SARJETÕES	Data: MARÇO DE 2018. Coluna: 01/03

TITULO: INFRAESTRUTURA URBANA

OBRA: RECAPEAMENTO ASFÁLTICO TIPO CBUQ. e SARJETÕES

LOCAL: AVENIDA BRASIL, AVENIDA PINHEIRO MACHADO, CENTRO, CEDRAL-SP

PROPR.: PREFEITURA MUNICIPAL DE CEDRAL

AREA EM M²

AVENIDA BRASIL	2.753,72 m²
AVENIDA PINHEIRO MACHADO	2.448,98 m²
ÁREA TOTAL RECAPE CBUQ.	5.202,70 m²

PREFEITURA MUNICIPAL CEDRAL- SP.
PAULO RICARDO BEOLCHI DE LUCAS
PREFEITO MUNICIPAL

GUIDO GILBERTO MILANEZ
ENGº CIVIL - CREA 0601549861
ART: 28027230180303743

PRODUCED BY AN AUTODESK EDUCATIONAL PRODUCT
PRODUCED BY AN AUTODESK EDUCATIONAL PRODUCT
PRODUCED BY AN AUTODESK EDUCATIONAL PRODUCT